


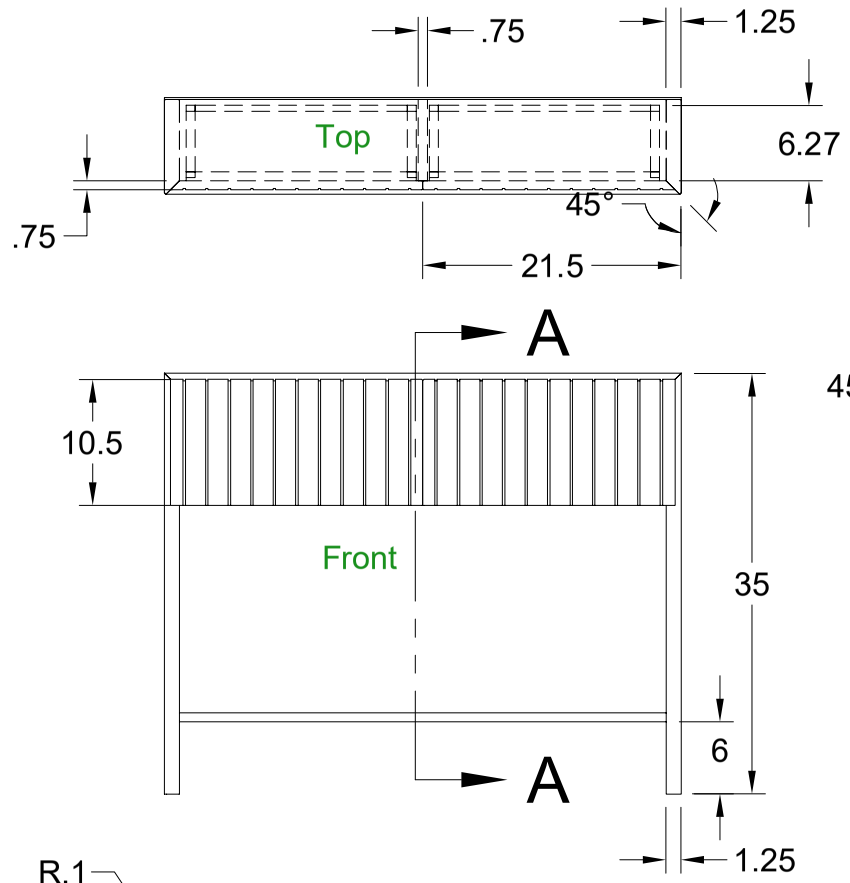
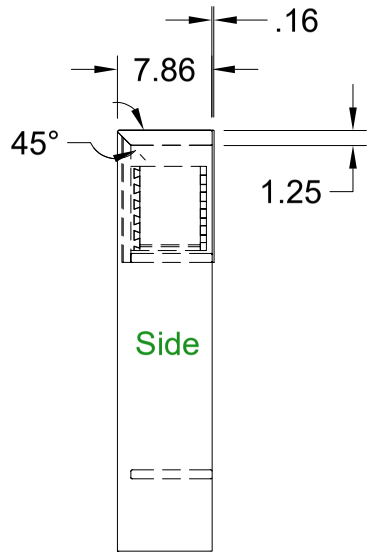


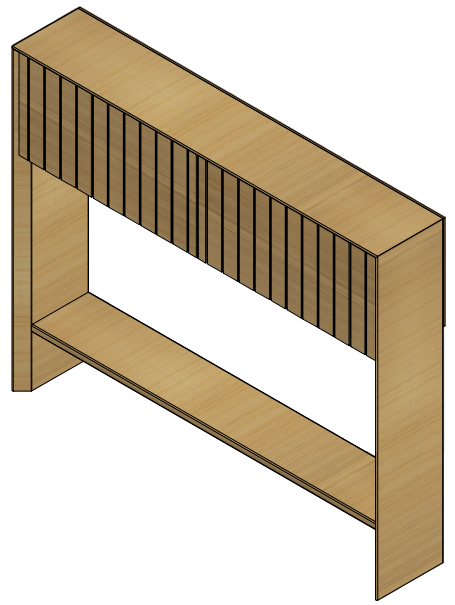



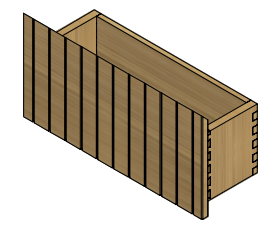


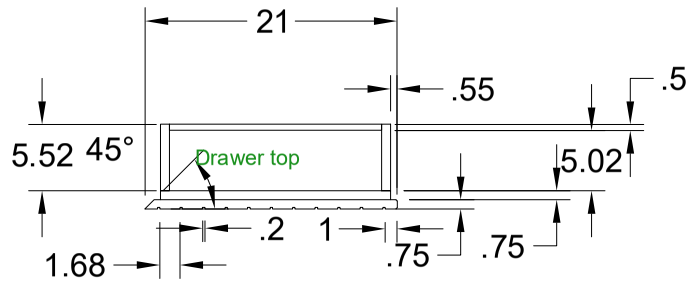


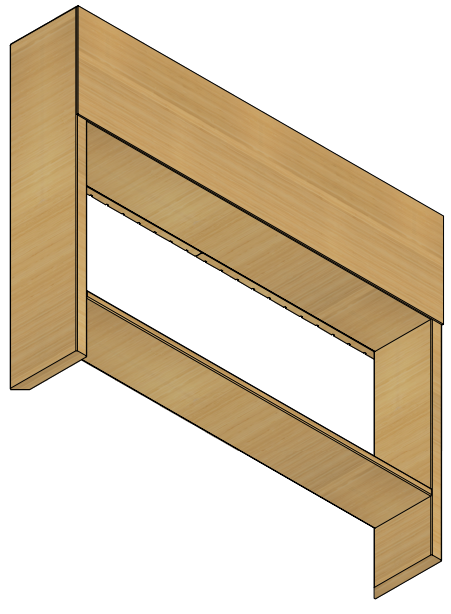


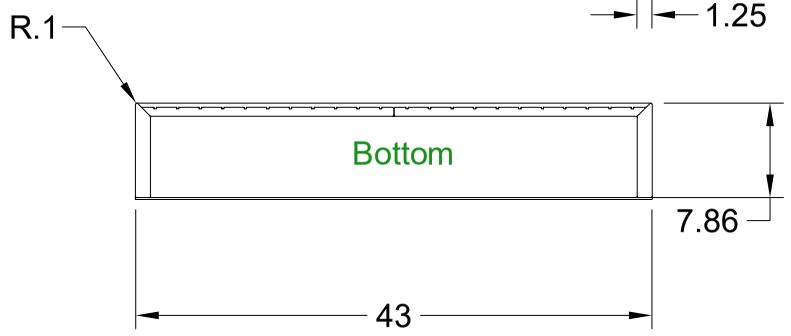

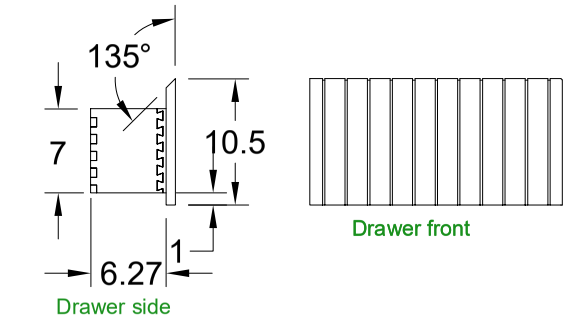
SECTION A-A
SCALE 1:16



| | | | | |
|---|---|---|---|---|
| | PROJECT: Admin Project | | | |
| | TITLE: Cher Jacobs - Entryway Table | | | |
| APPROVED | SIZE: B | CODE | DWG NO | REV |
| CHECKED | | | | |
| DRAWN **ETIENO ISAIAH** 11/19/2025 | SCALE 1:16 (From parent) | WEIGHT | SHEET 1/1 | |